AR 1912-13

PLATE Nº 9

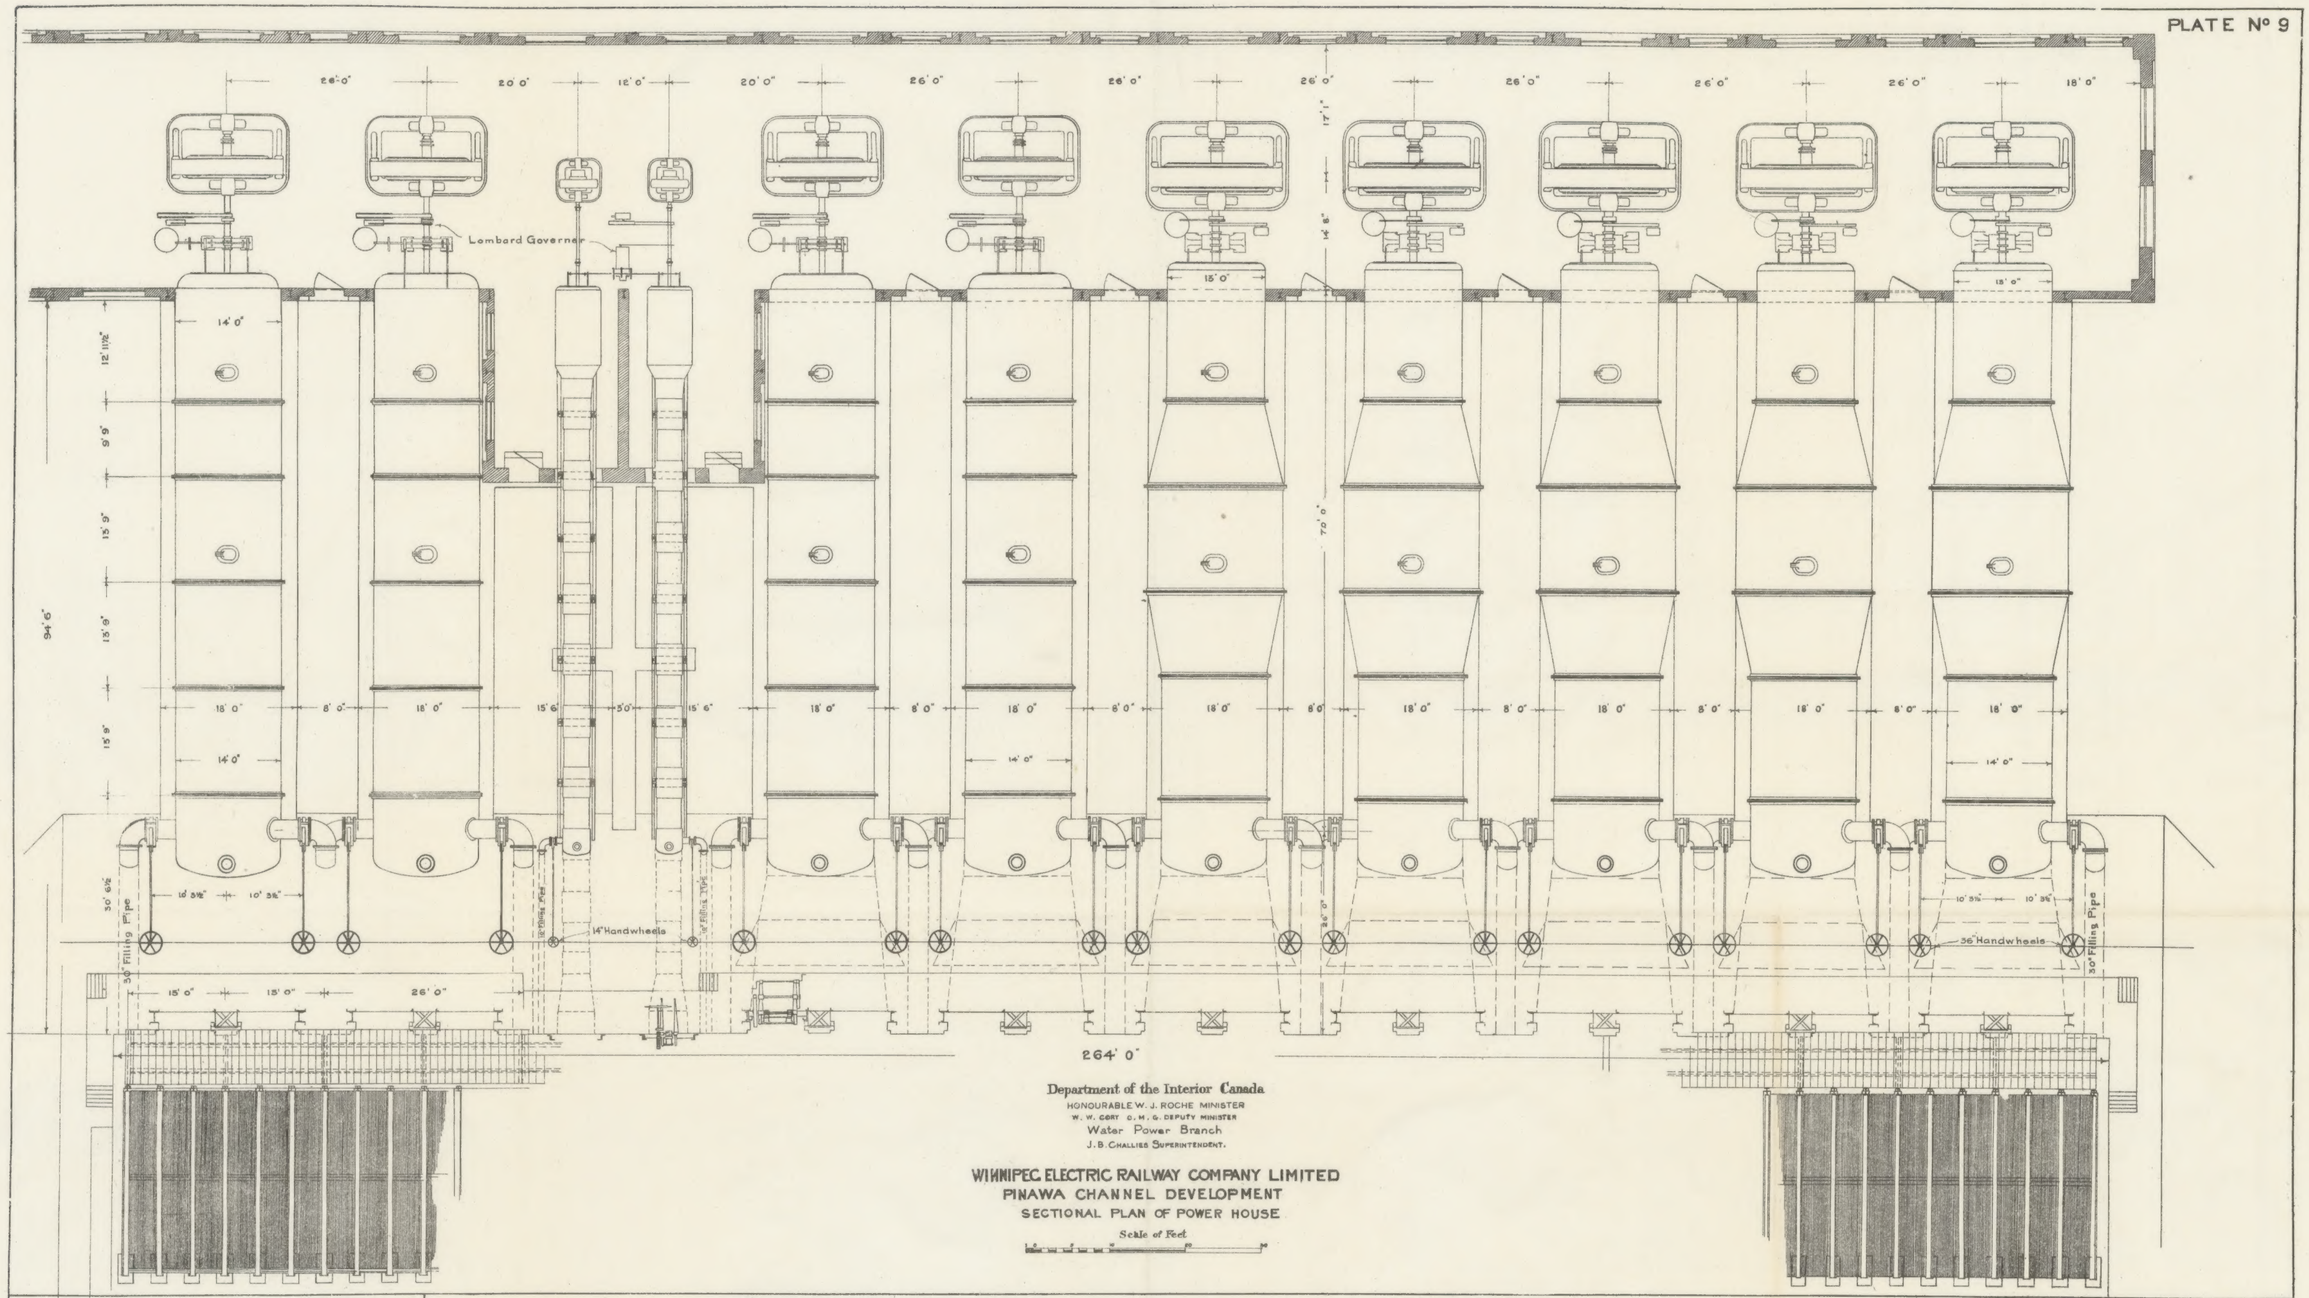

Department of the Interior Canada
HONOURABLE W. J. ROCHE MINISTER
W. W. CORY C. M. G. DEPUTY MINISTER
Water Power Branch
J. B. CHALLIES SUPERINTENDENT.

WINNIPEG ELECTRIC RAILWAY COMPANY LIMITED
PINAWA CHANNEL DEVELOPMENT
SECTIONAL PLAN OF POWER HOUSE
Scale of Feet

PLATE Nº 10

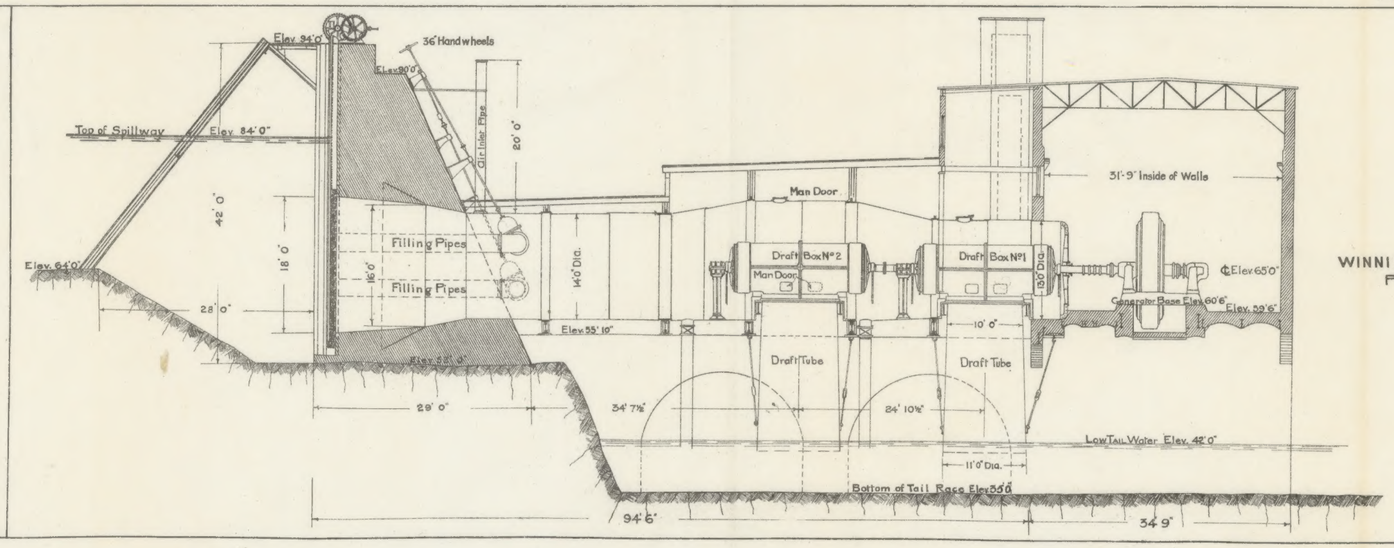

Department of the Interior, Canada.
HONOURABLE W. J. ROCHE, MINISTER.
W. W. CORY, C. M. G. DEPUTY MINISTER
Water Power Branch
J. B. CHALLIES, SUPERINTENDENT.

WINNIPEG ELECTRIC RAILWAY COMPANY LIMITED
PINAWA CHANNEL DEVELOPMENT
TYPICAL SECTION OF POWER HOUSE
Scale of Feet

MAP COLLECTION
UNIVERSITY OF ALBERTA
EDMONTON, ALBERTA
CANADA

Manitoba N-2 (1913) Plates 9 & 10 [Arch.]